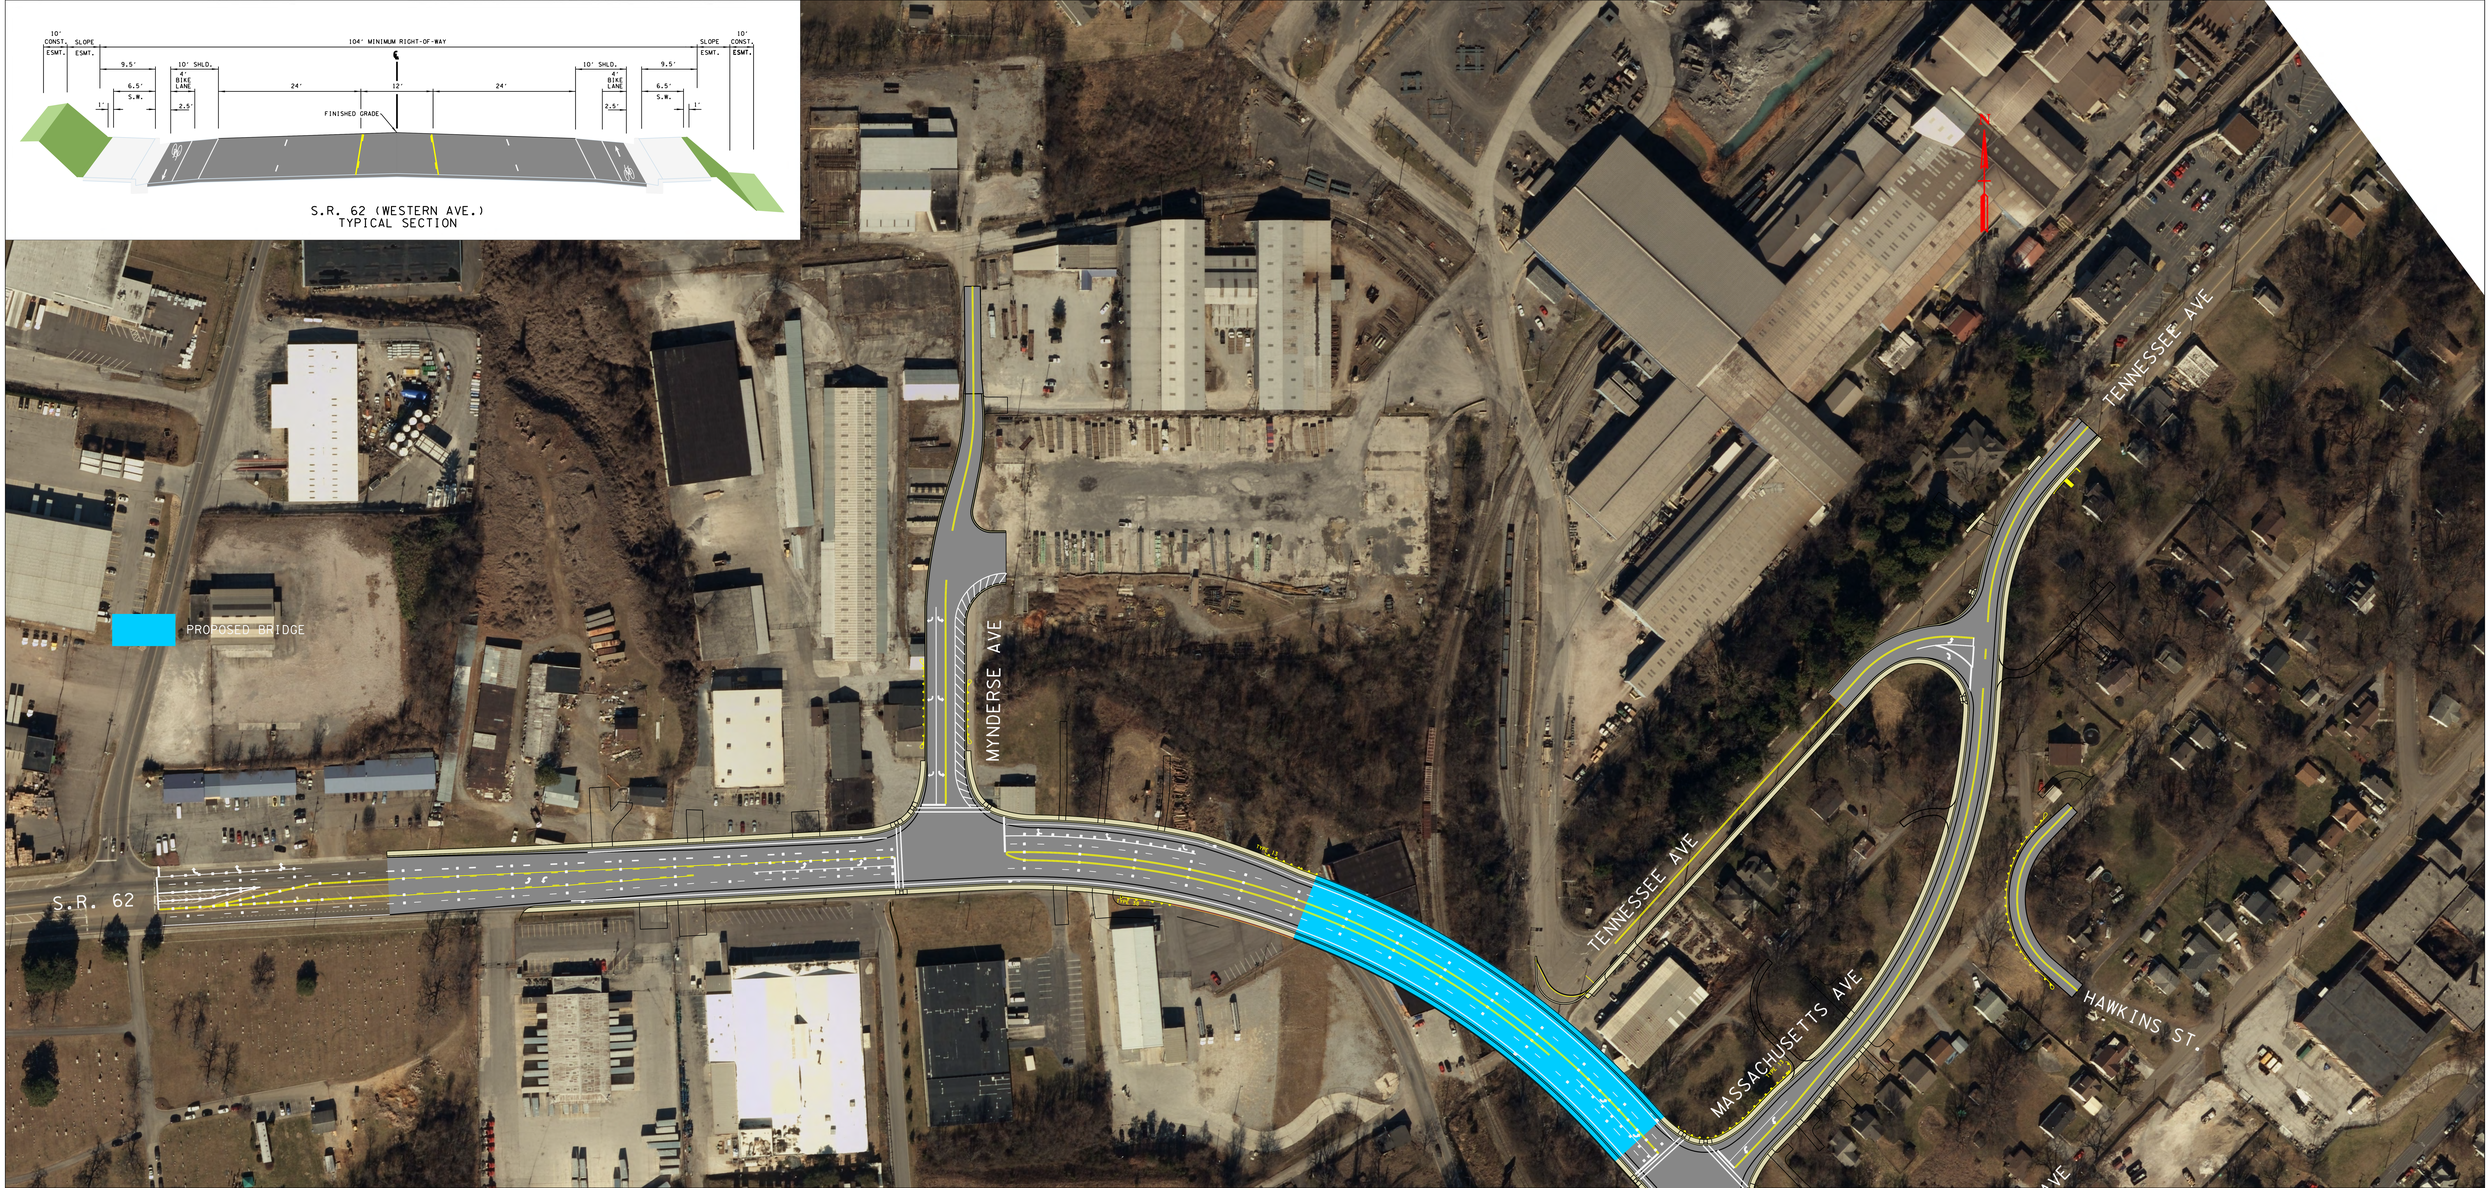
10' CONST. ESMT.
SLOPE ESMT.
104' MINIMUM RIGHT-OF-WAY
9.5'
6.5' S.W.
1'
10' SHLD.
4' BIKE LANE
2.5'
24'
12'
FINISHED GRADE
S.R. 62 (WESTERN AVE.)
TYPICAL SECTION
PROPOSED BRIDGE
S.R. 62
MYNDERSE AVE
TENNESSEE AVE
MASSACHUSETTS AVE
HAWKINS ST.