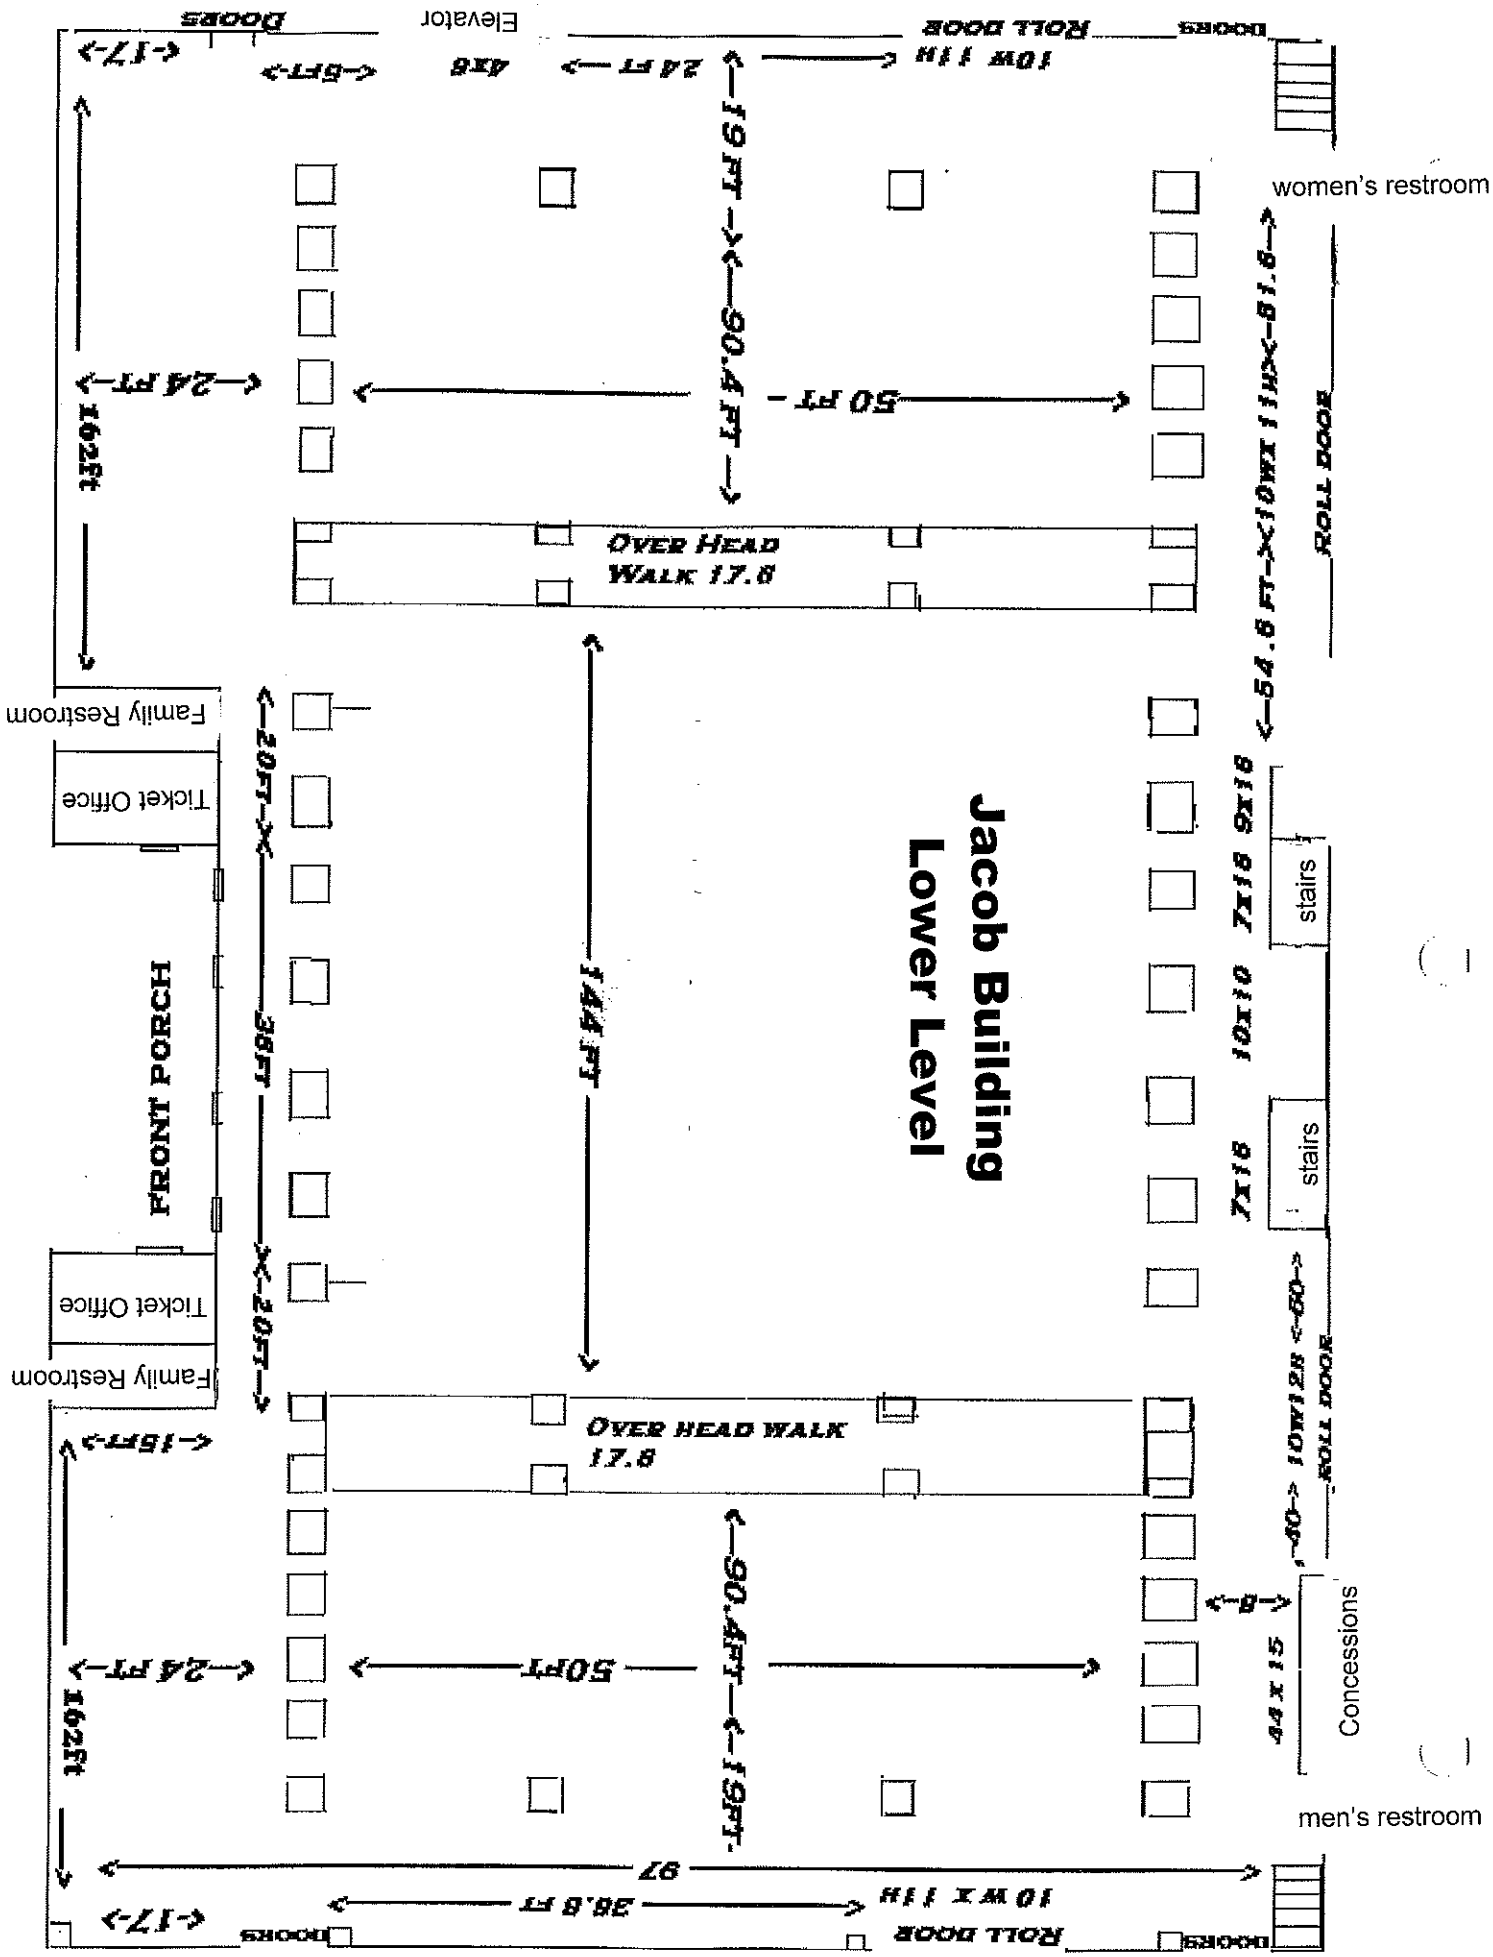
Jacob Building
Lower Level
Elevator
DOORS
ROLL DOOR
10W 11H
24 FT
4x6
6FT
17
19 FT
90.4 FT
50 FT
24 FT
162ft
women's restroom
54.6 FT
10WX 11H
81.6
ROLL DOOR
OVER HEAD
WALK 17.6
Family Restroom
Ticket Office
20FT
38FT
144 FT
FRONT PORCH
9x18
7x18
10x10
7x18
stairs
stairs
Ticket Office
Family Restroom
20FT
OVER HEAD WALK
17.6
15FT
10W12H
60
40
ROLL DOOR
8
Concessions
44 X 15
24 FT
50FT
90.4FT
19FT
162ft
men's restroom
97
10 W X 11H
38.8 FT
17
DOORS
ROLL DOOR
DOORS