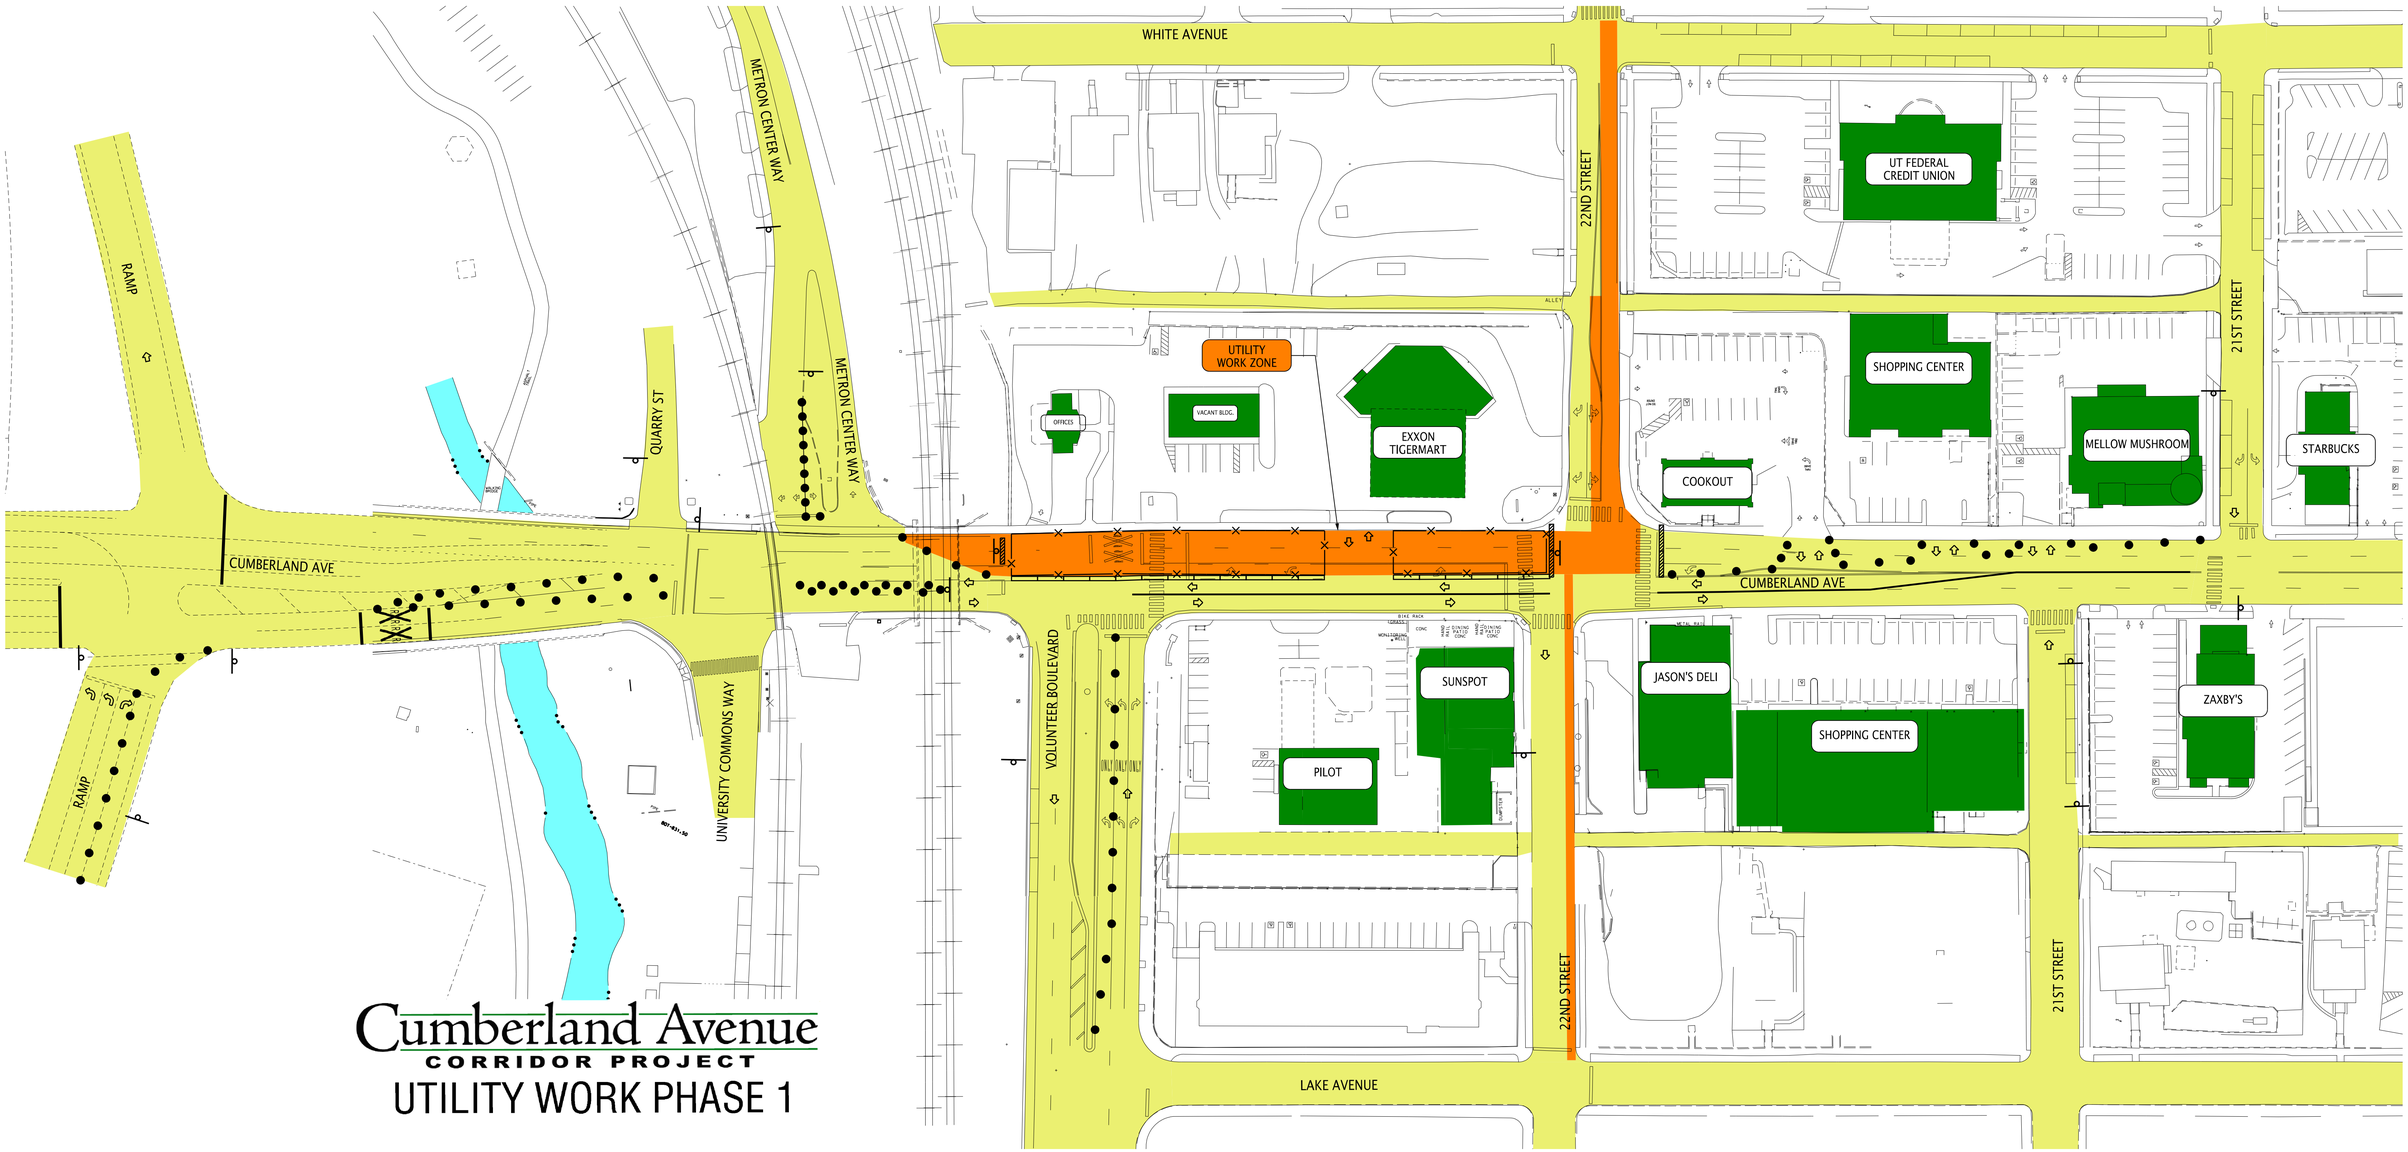

Cumberland Avenue
CORRIDOR PROJECT

UTILITY WORK PHASE 1