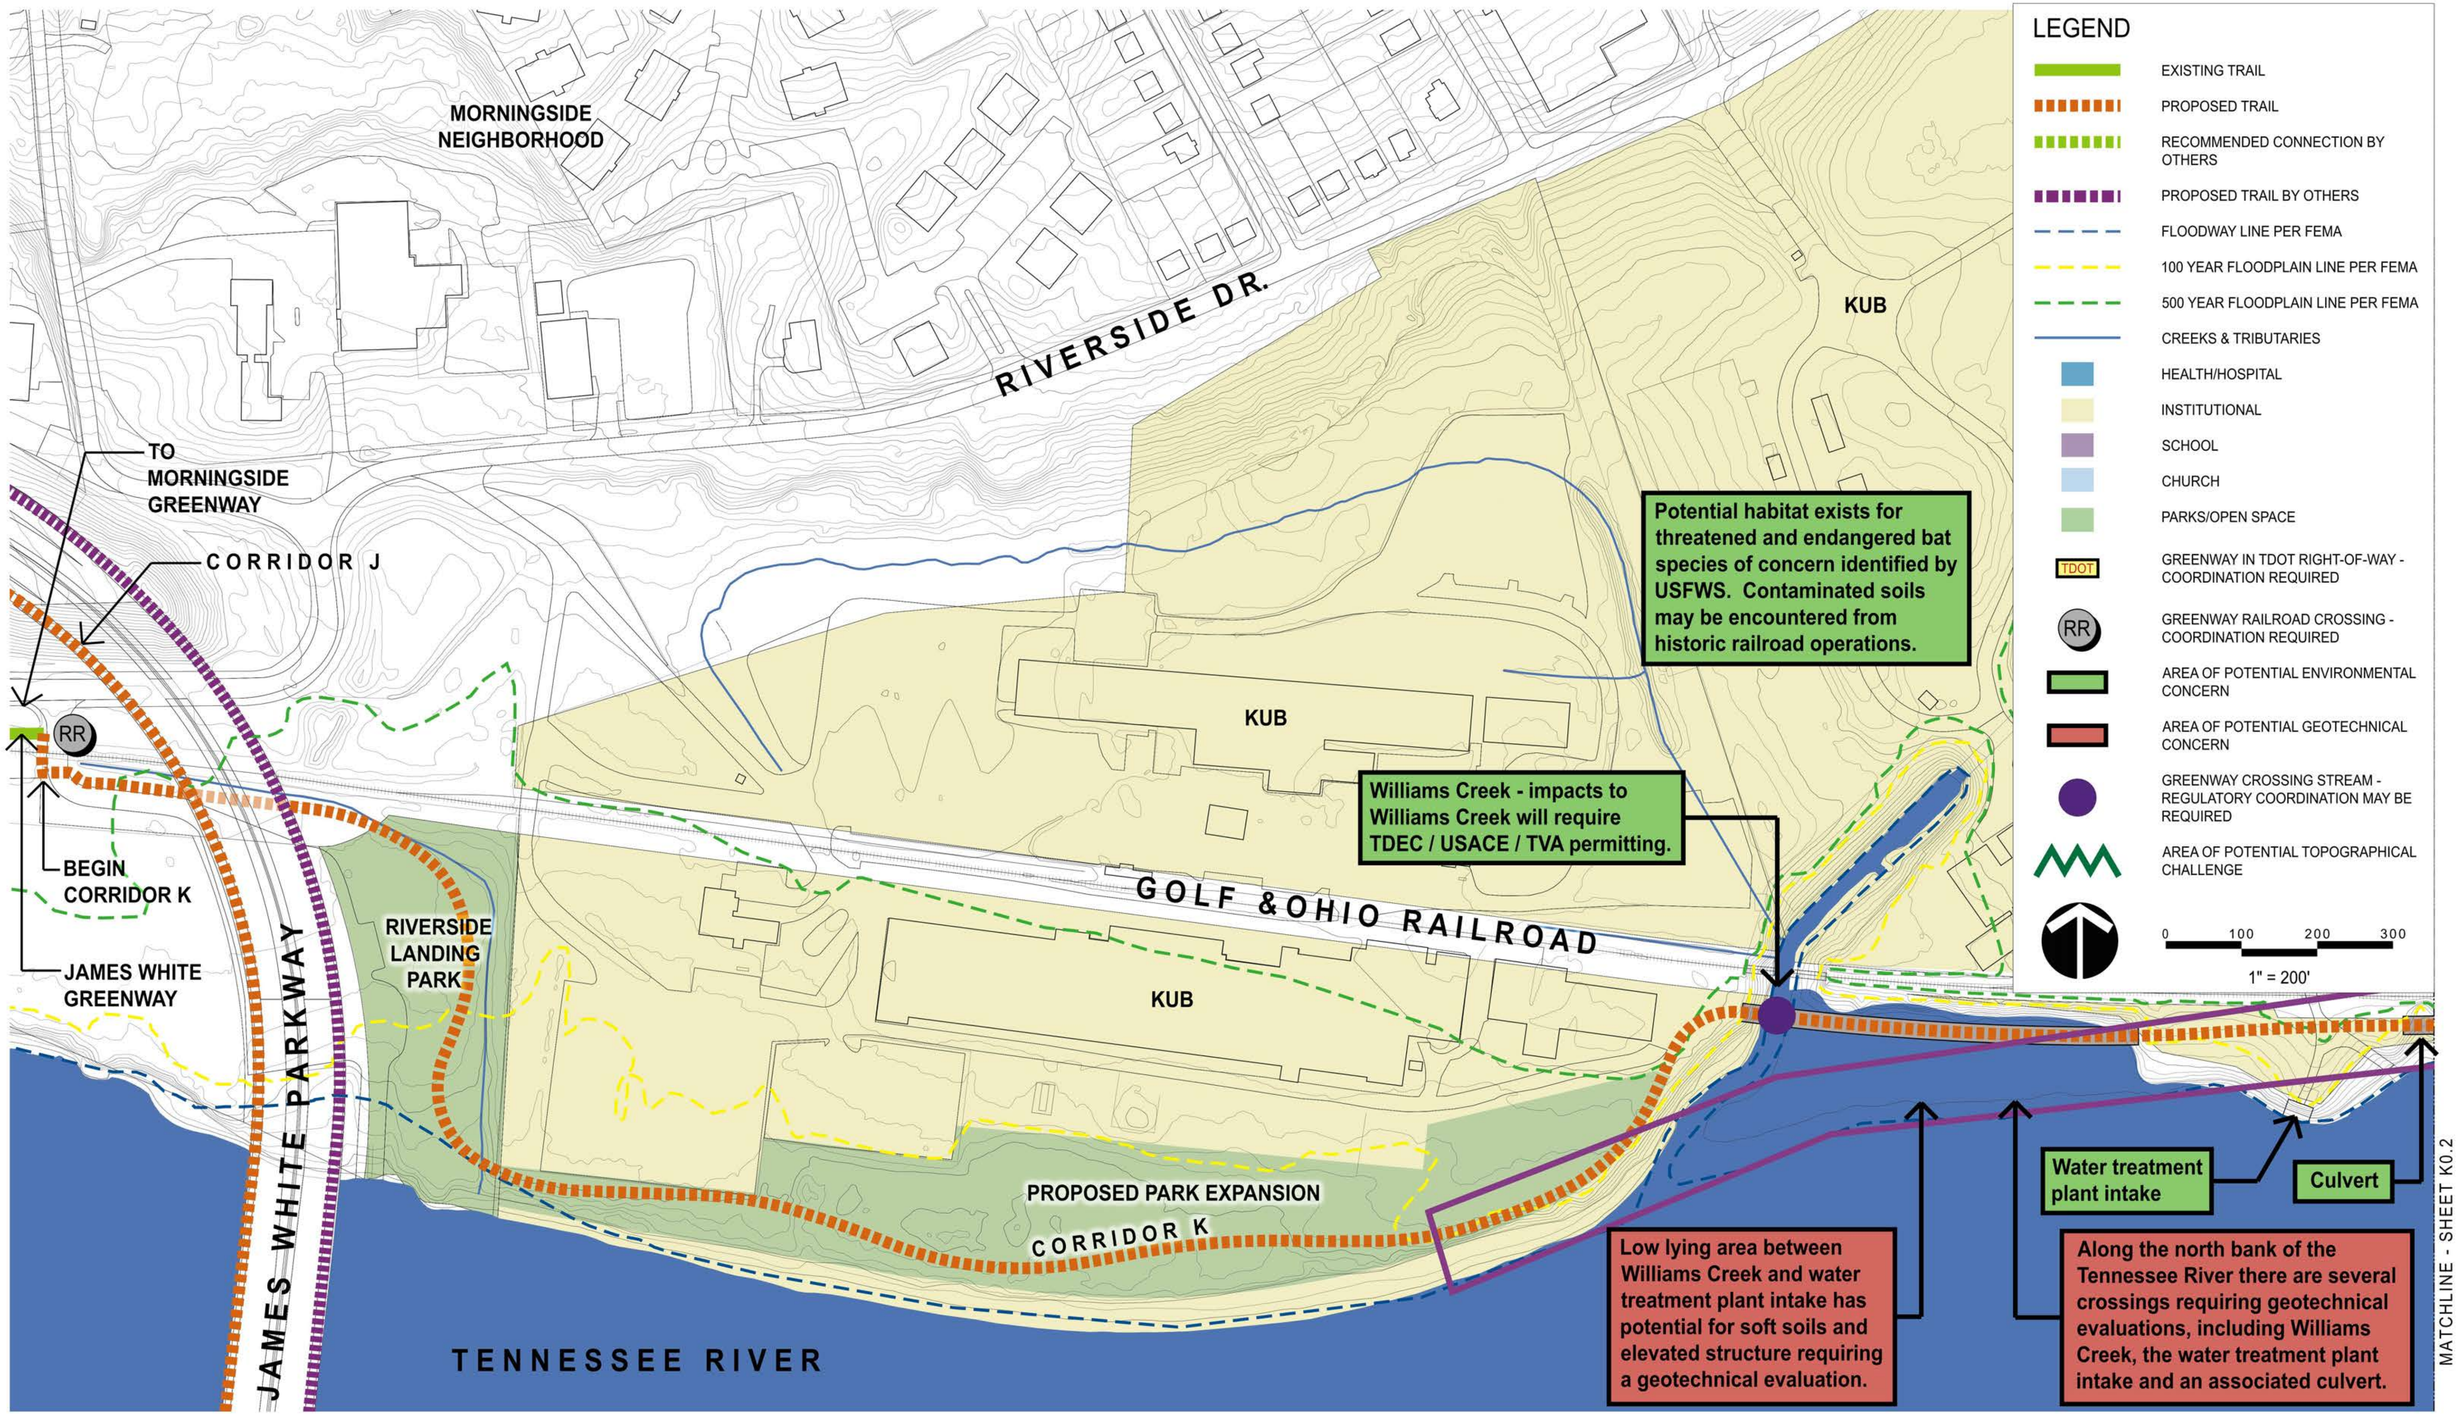

04/29/2016

INVENTORY AND ANALYSIS PLAN - CORRIDOR K

JAMES WHITE / NEYLAND GREENWAYS TO HOLSTON RIVER PARK

CITY OF KNOXVILLE

ROSS/FOWLER LANDSCAPE ARCHITECTURE

CANNON & CANNON INC CONSULTING ENGINEERS · FIELD SURVEYORS

S&ME

KEY MAP

K0.1

INVENTORY