Cumberland Avenue

Future Zoning Map

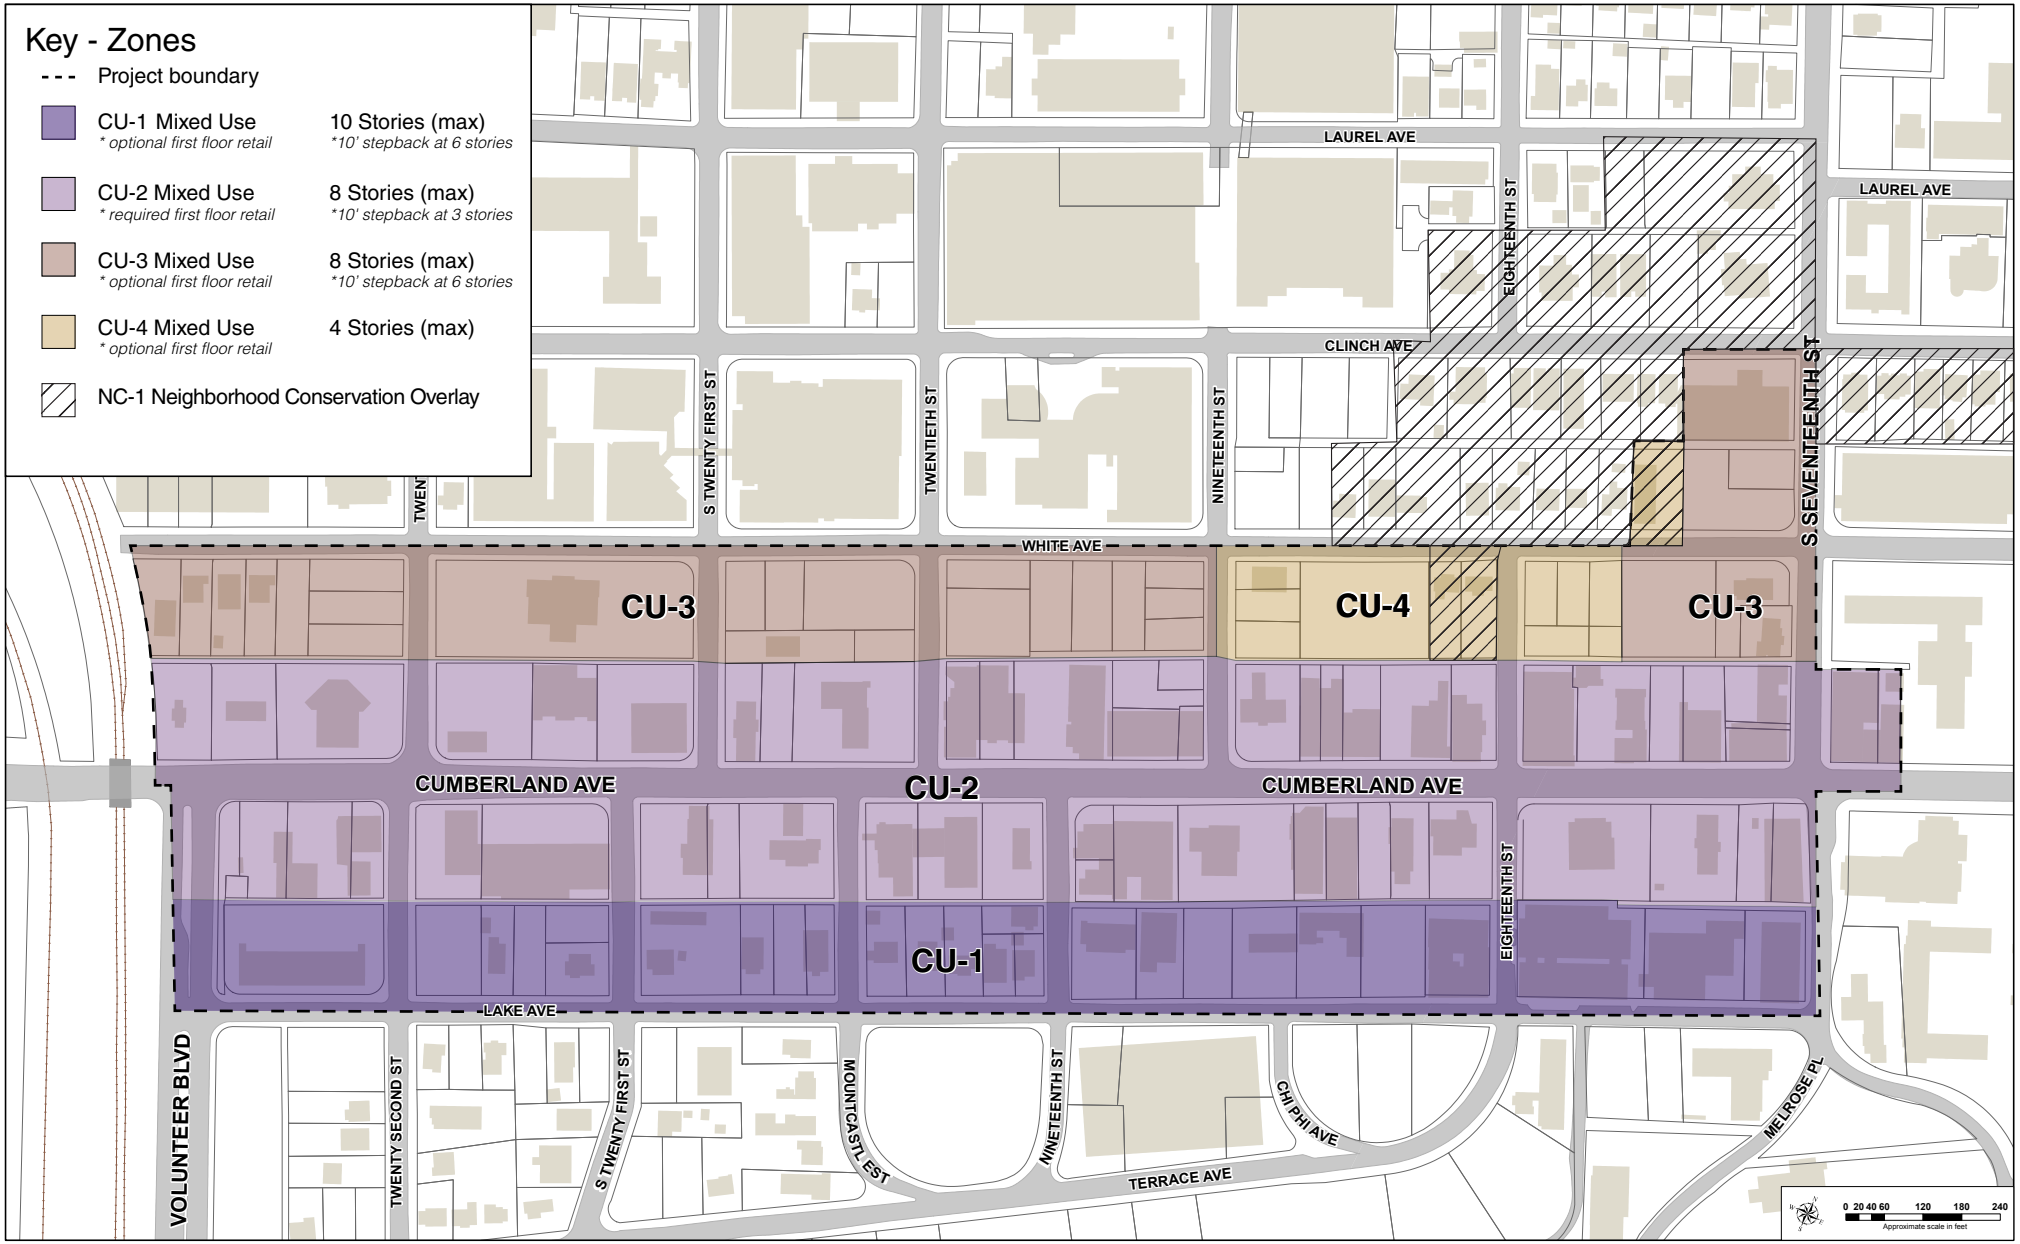

DRAFT - 06/11/2013

Cumberland Avenue

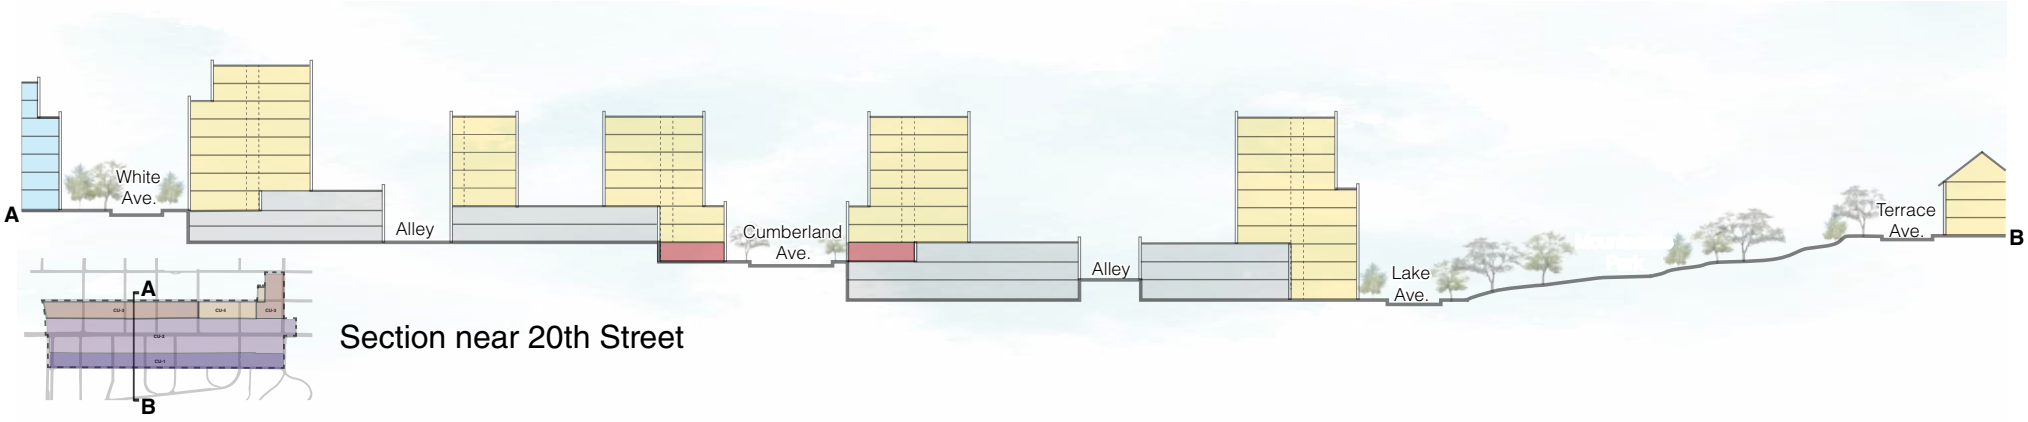

Section near 20th Street

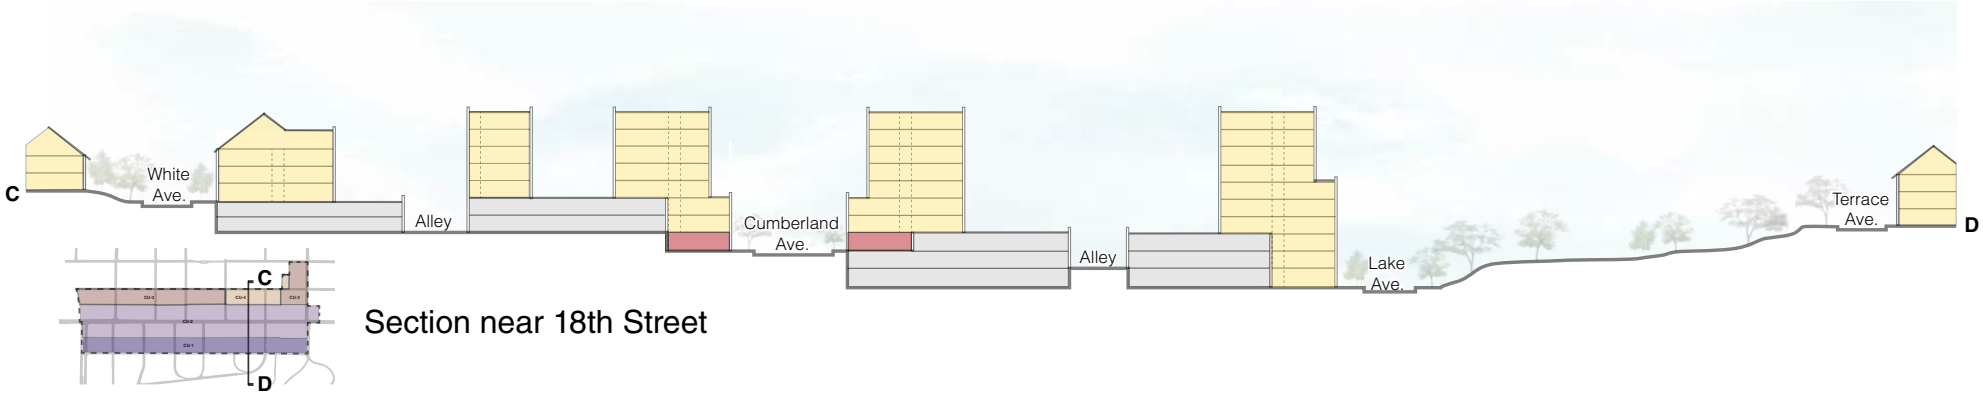

Section near 18th Street

DRAFT - 06/11/2013