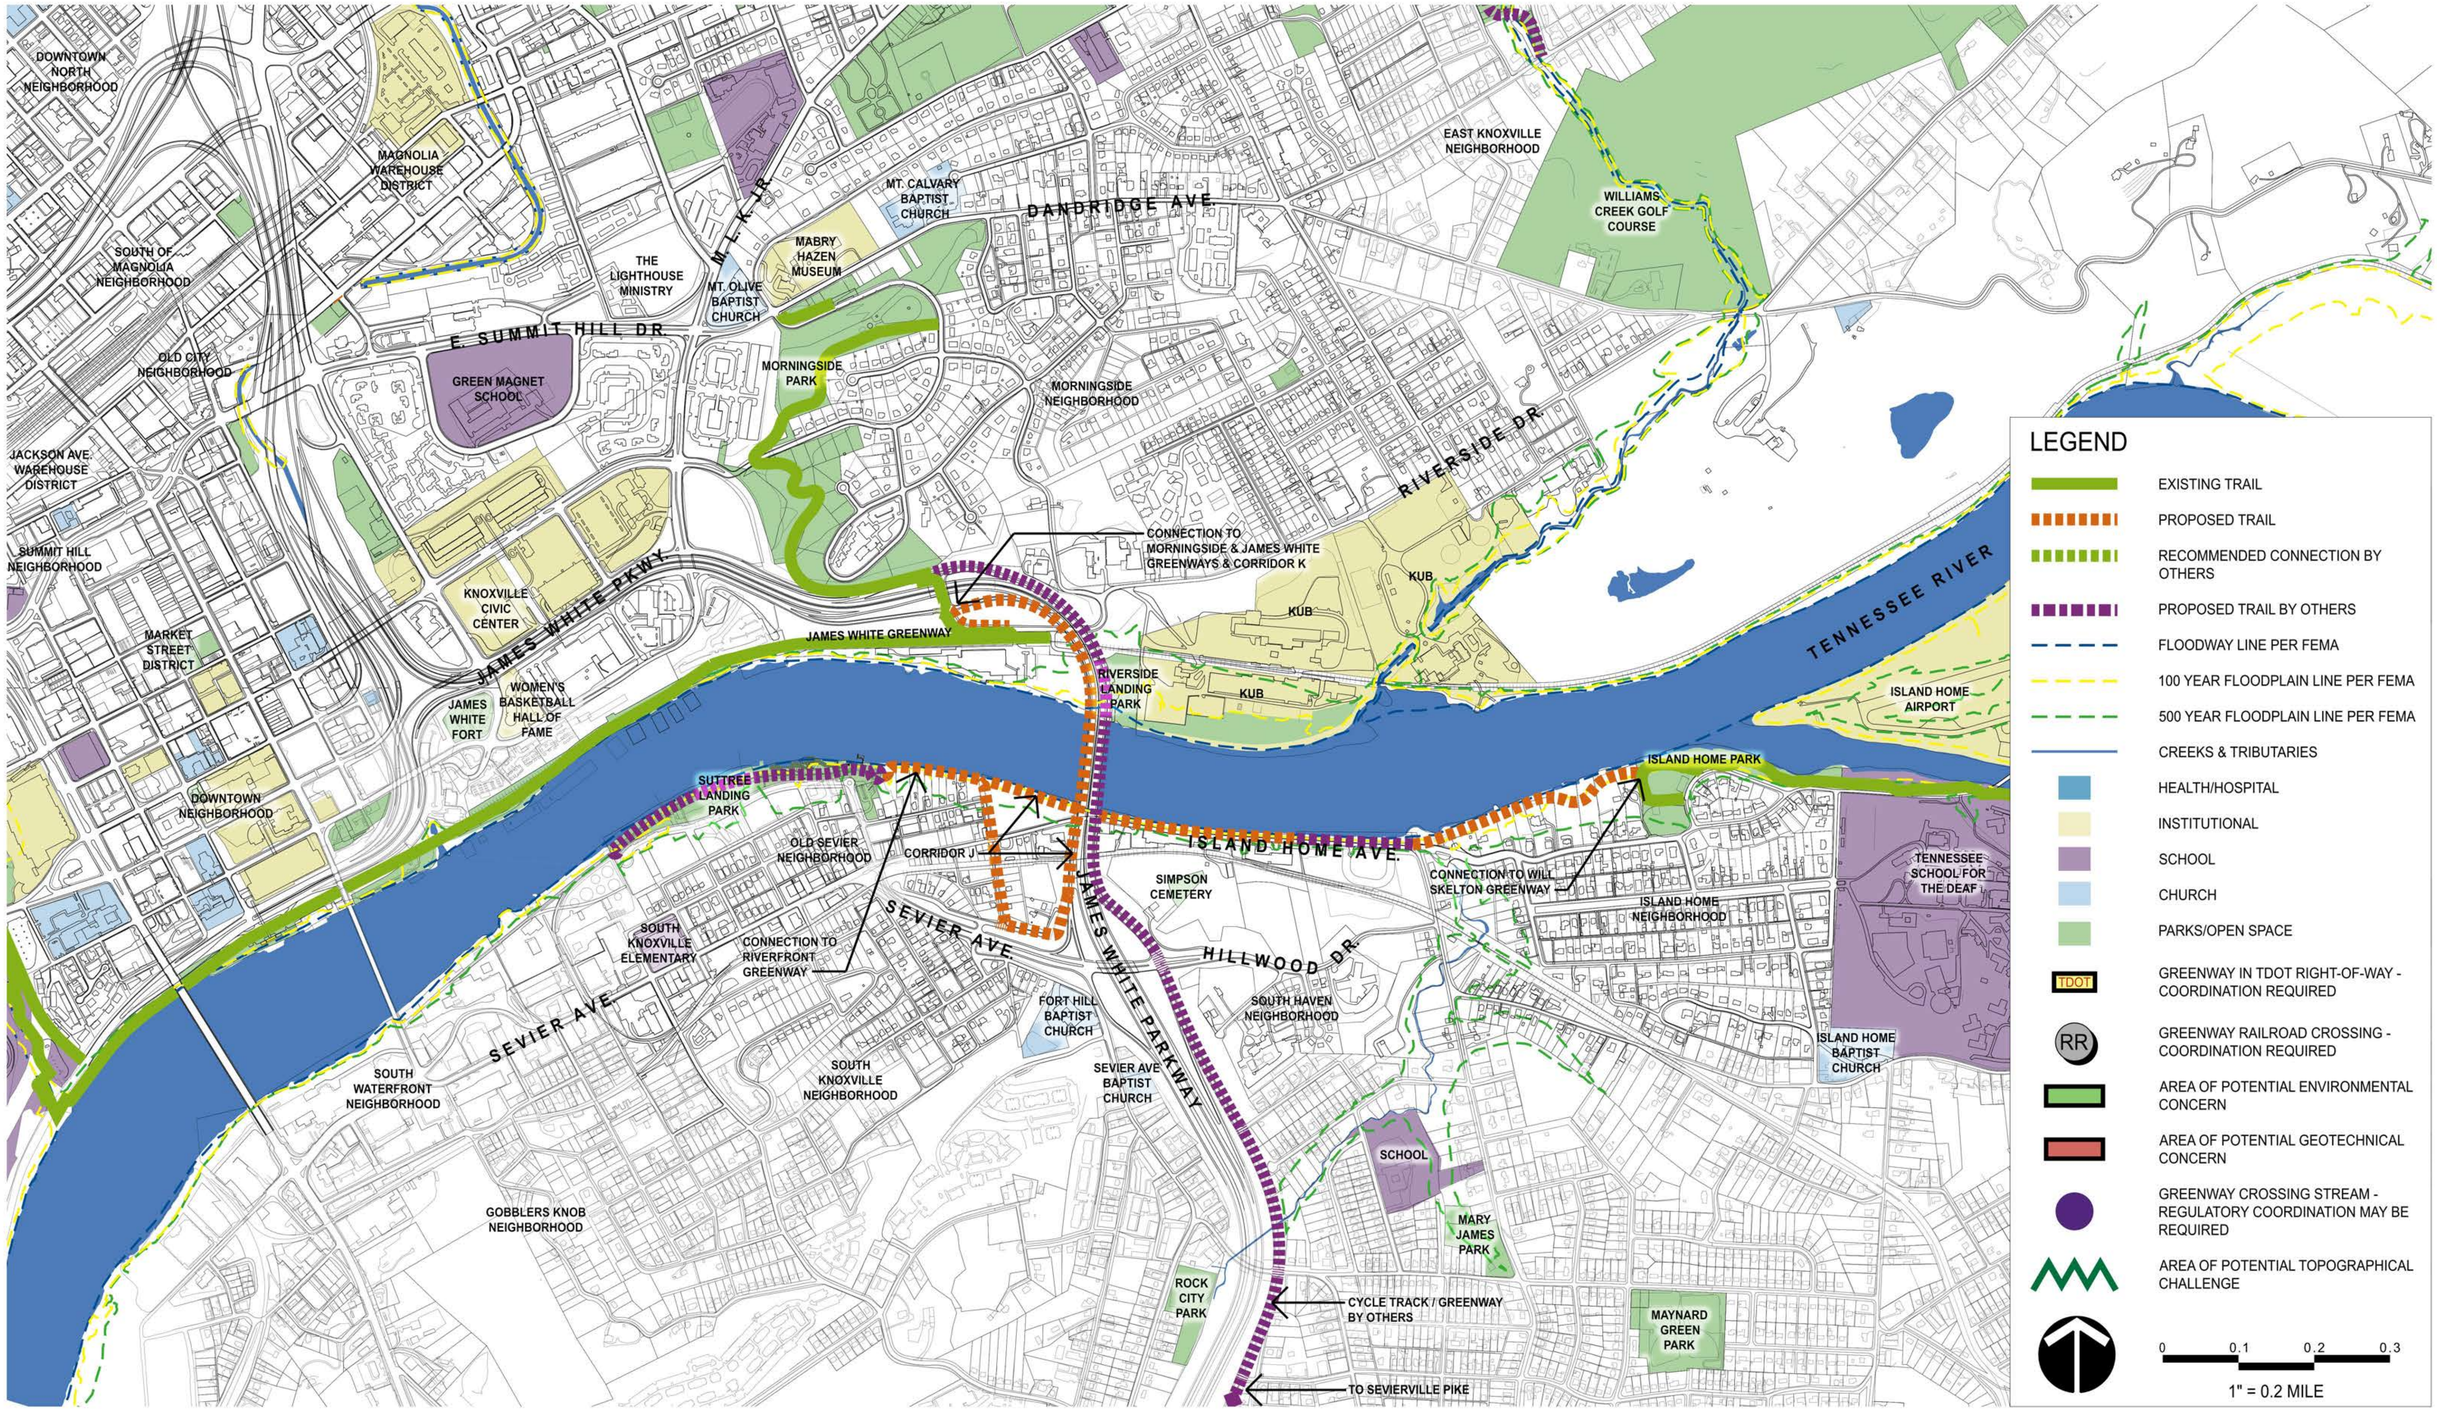


04/29/2016

# INVENTORY AND ANALYSIS PLAN - CORRIDOR J

## JAMES WHITE / NEYLAND / MORNINGSIDE GREENWAYS TO WILL SKELTON GREENWAY

## CITY OF KNOXVILLE

ROSS/FOWLER LANDSCAPE ARCHITECTURE

CANNON & CANNON INC CONSULTING ENGINEERS · FIELD SURVEYORS

S&ME

KEY MAP

J0.0

CORRIDOR INVENTORY